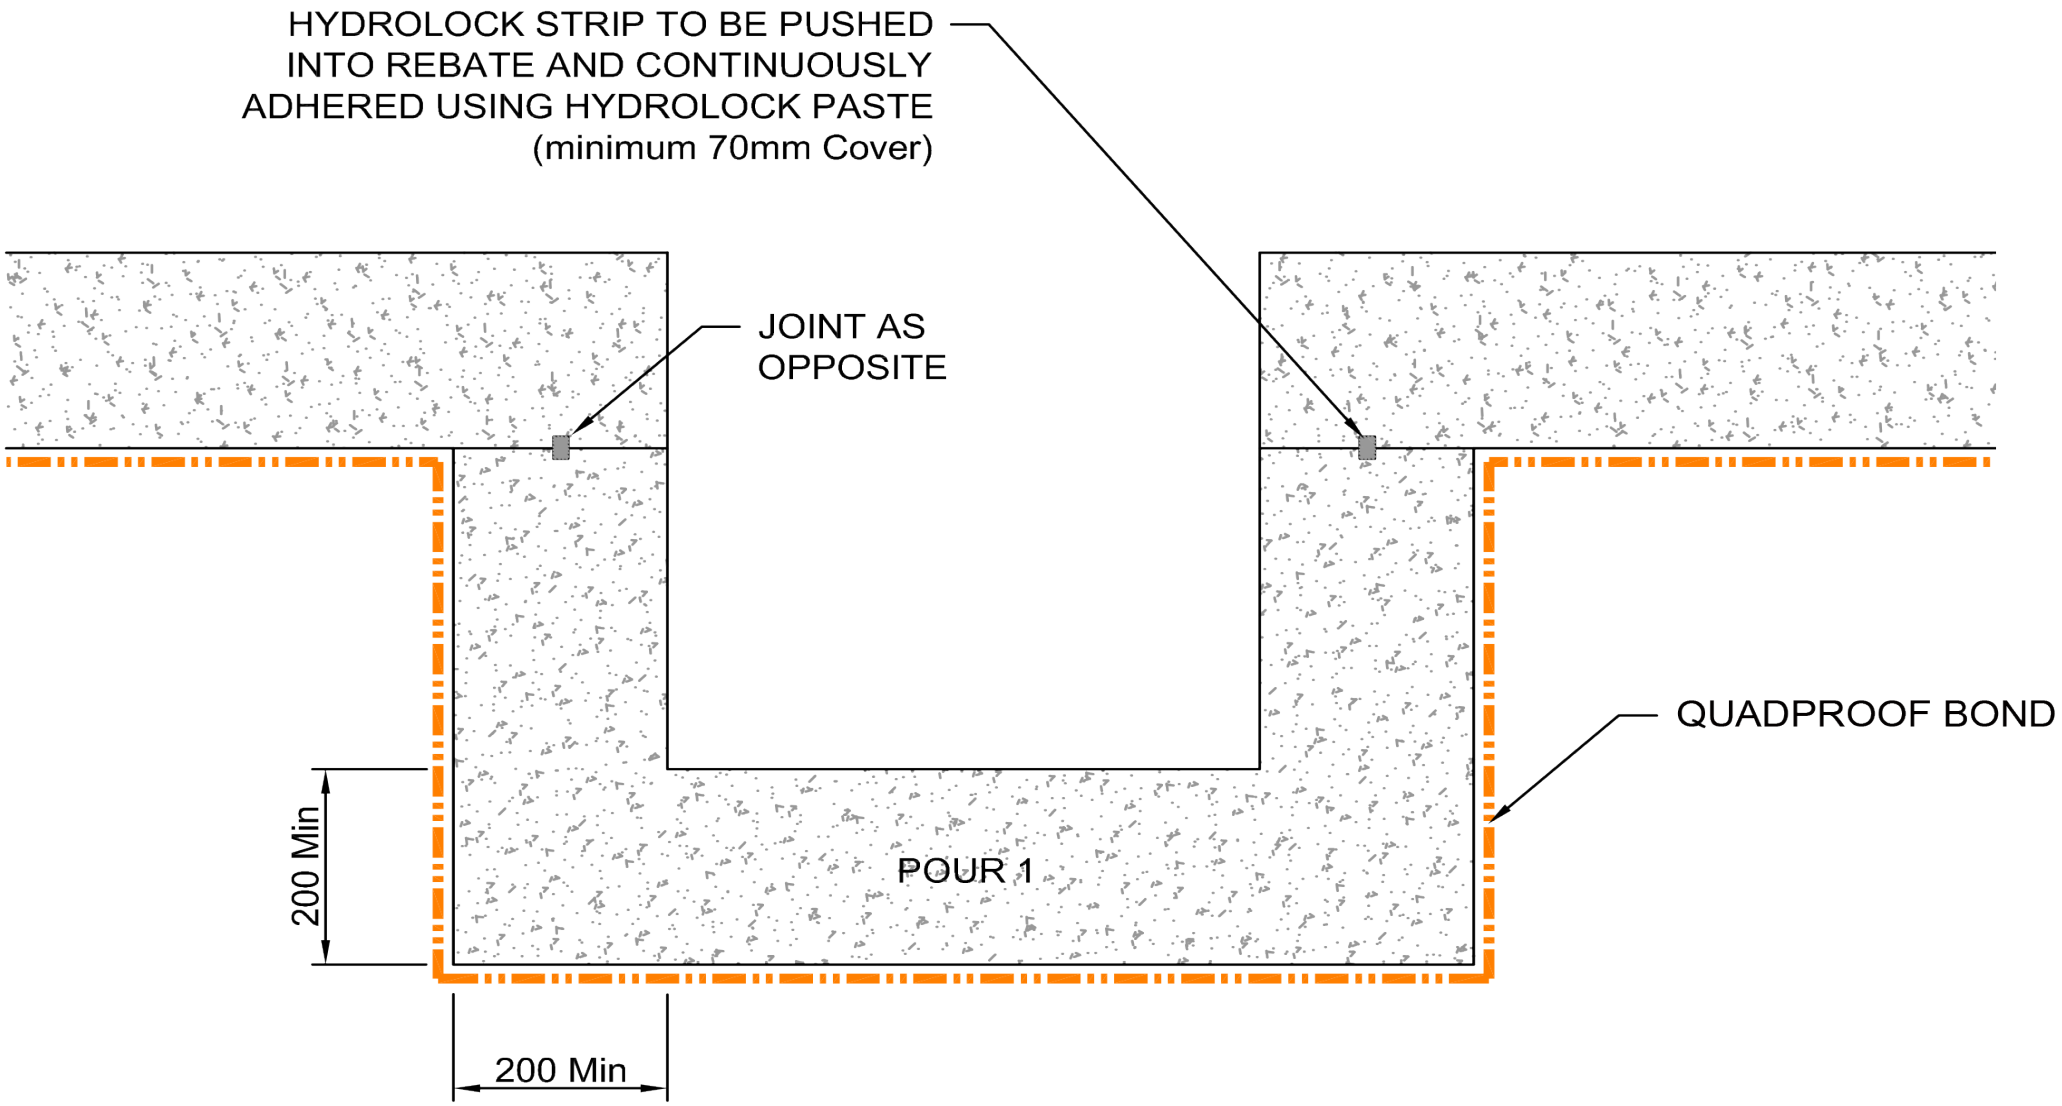

GAS AND WATERPROOFING PROTECTION MEASURE

- **QUADPROOF is a TYPE A Waterproofing membrane, in accordance with BS8102:2009, suitable for Grade 1, 2 and 3 Basement Construction**
- **QUADPROOF is a Randon, Methane and Carbon Dioxide Barrier, in accordance with BS8485:2015**
- **QUADPROOF is a VOC/Hydrocarbon barrier in accordance with C748**

QP007: TYPICAL DETAIL - SUMP PIT DETAIL
APRIL 2018

DRAWING NOT TO SCALE

This is the intellectual property of the Wykamol Group. This drawing should not be replicated or used without first consulting the Wykamol Technical Department.

www.wykamol.com
info@wykamol.com
0845 400 6666

Wykamol GROUP LIMITED

The Experts in Property Preservation Since 1934